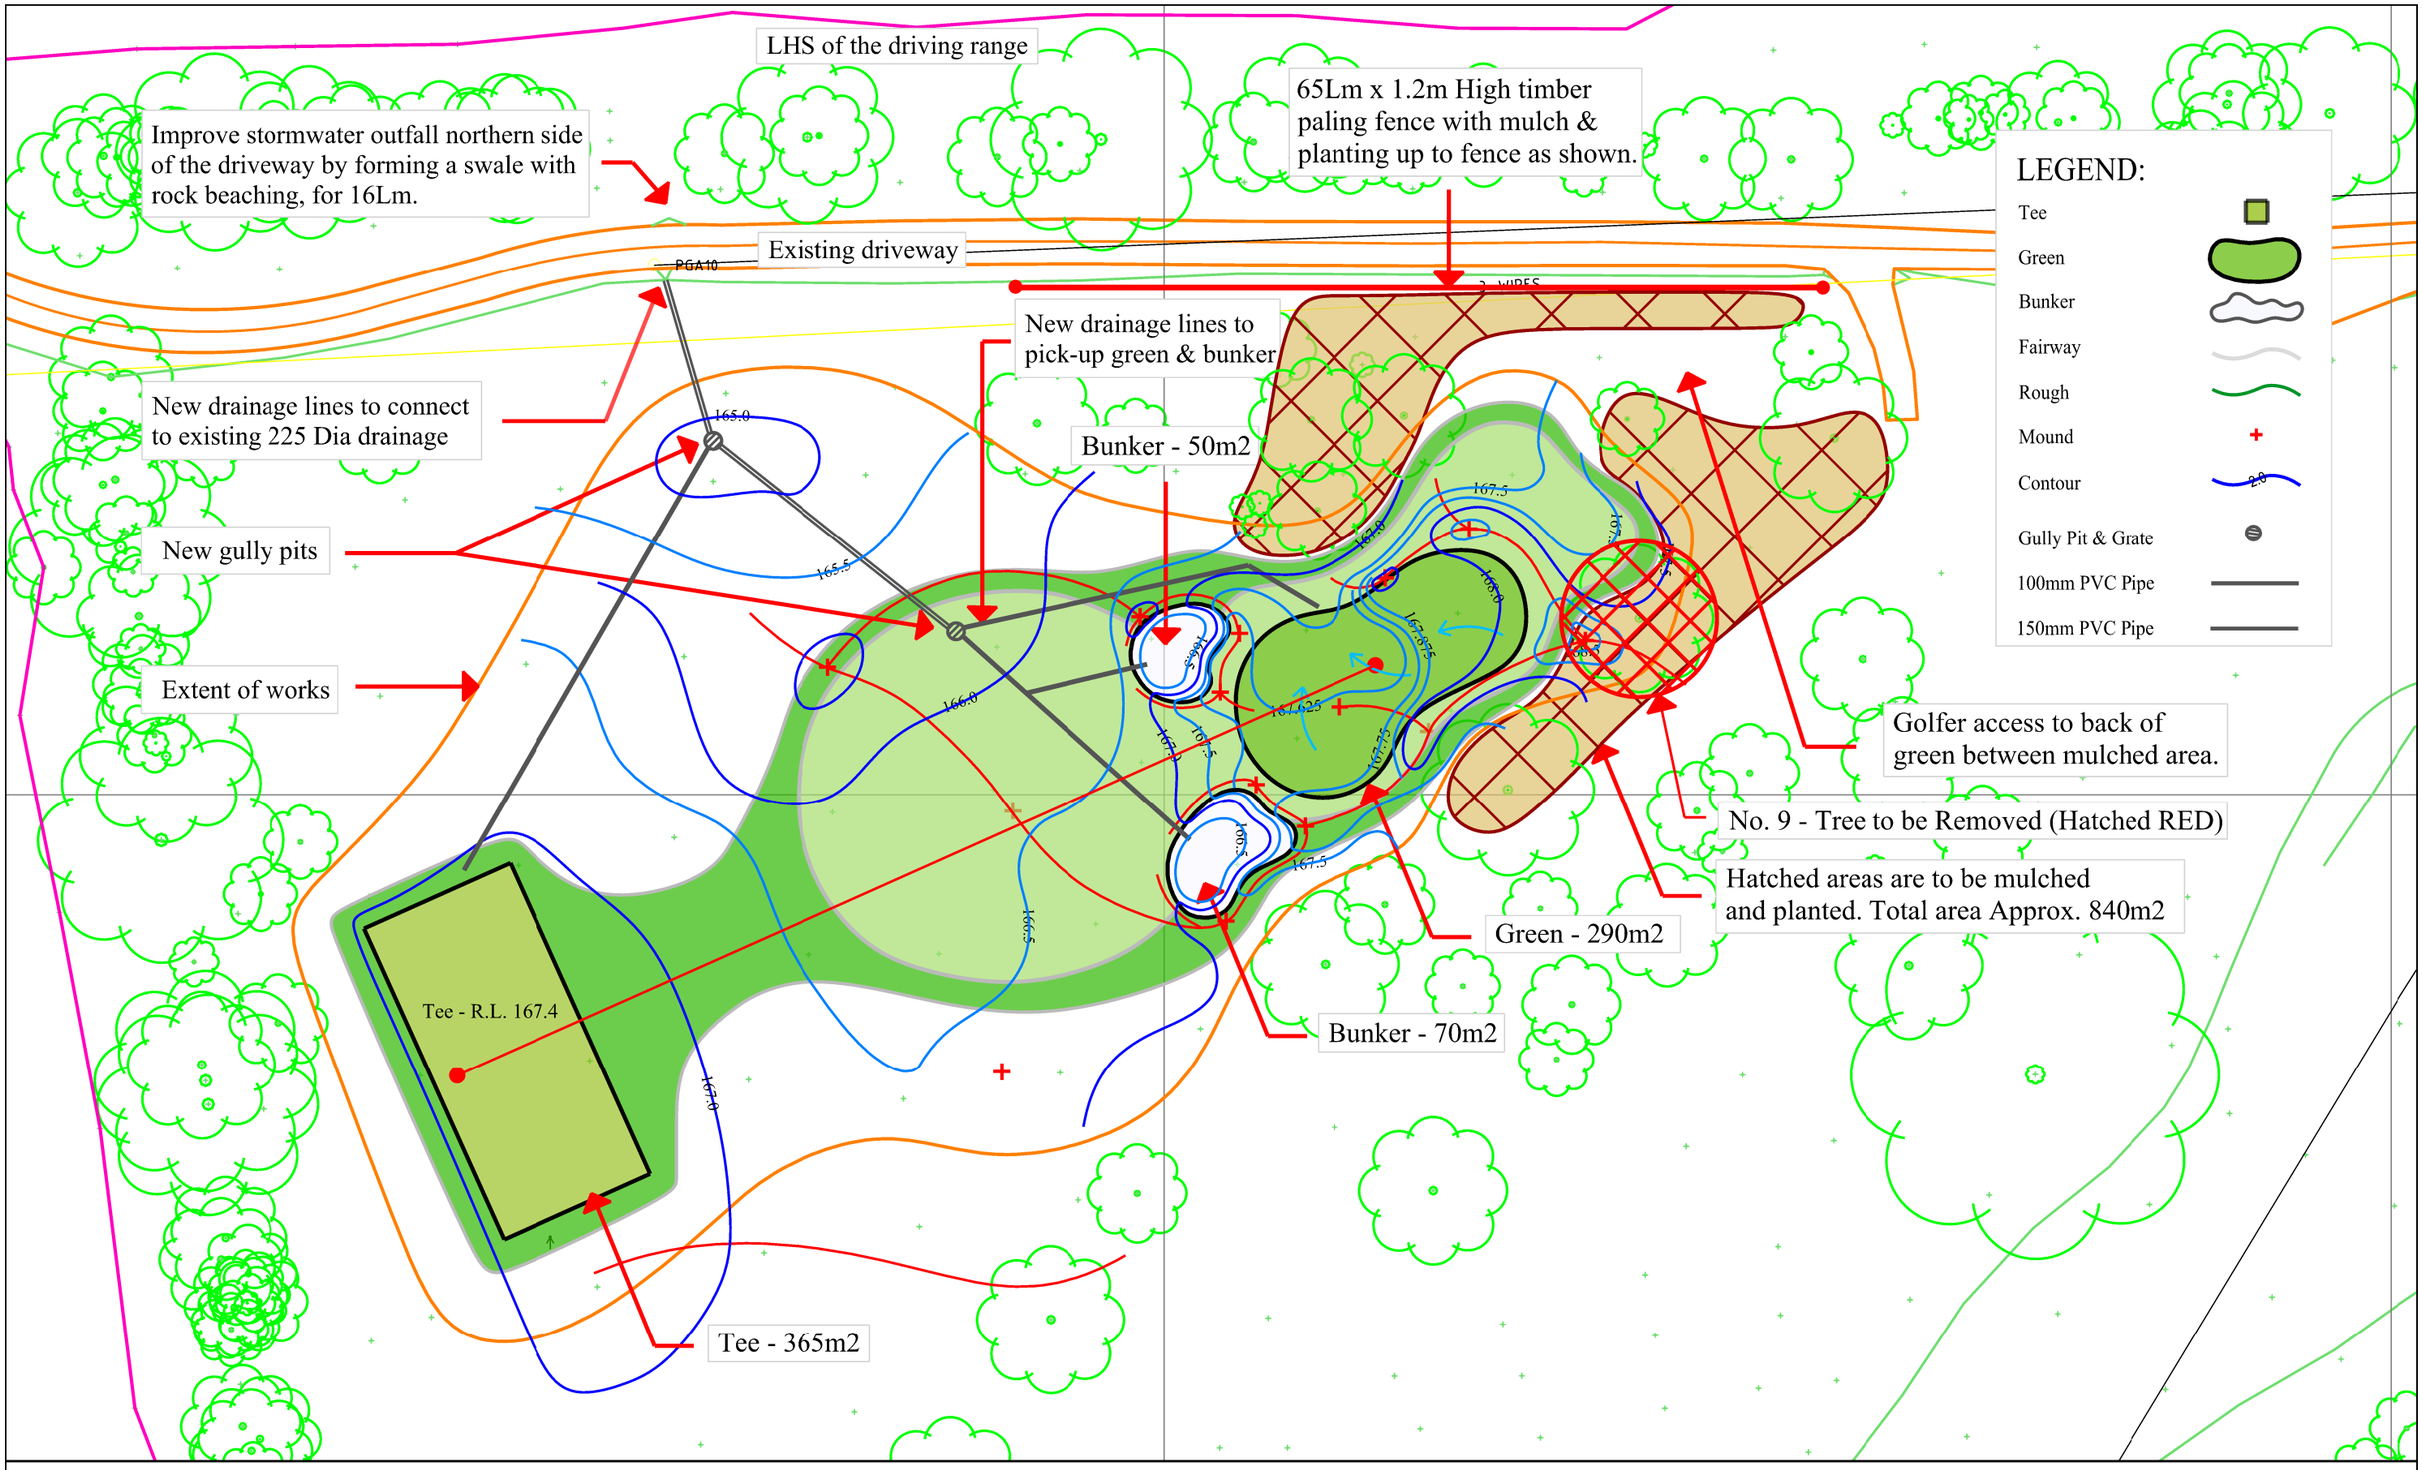

Client:
Robert - Luxmoore
Project Management

Project:
Yarrambat Park
Golf Course

Detailed Design - New Par 3
Golf Hole (90m in length)

Date:
December 2, 2025

Scale:
1:500 @ A3

Date	Revison	Description
5/09/25	A	Revised NSC feedback
13/10/25	B	Revised notes & mulch area
2/12/25	C	Revision to tie-in with TPZ

Prepared By:
Marcus Lane
Golf Course Design